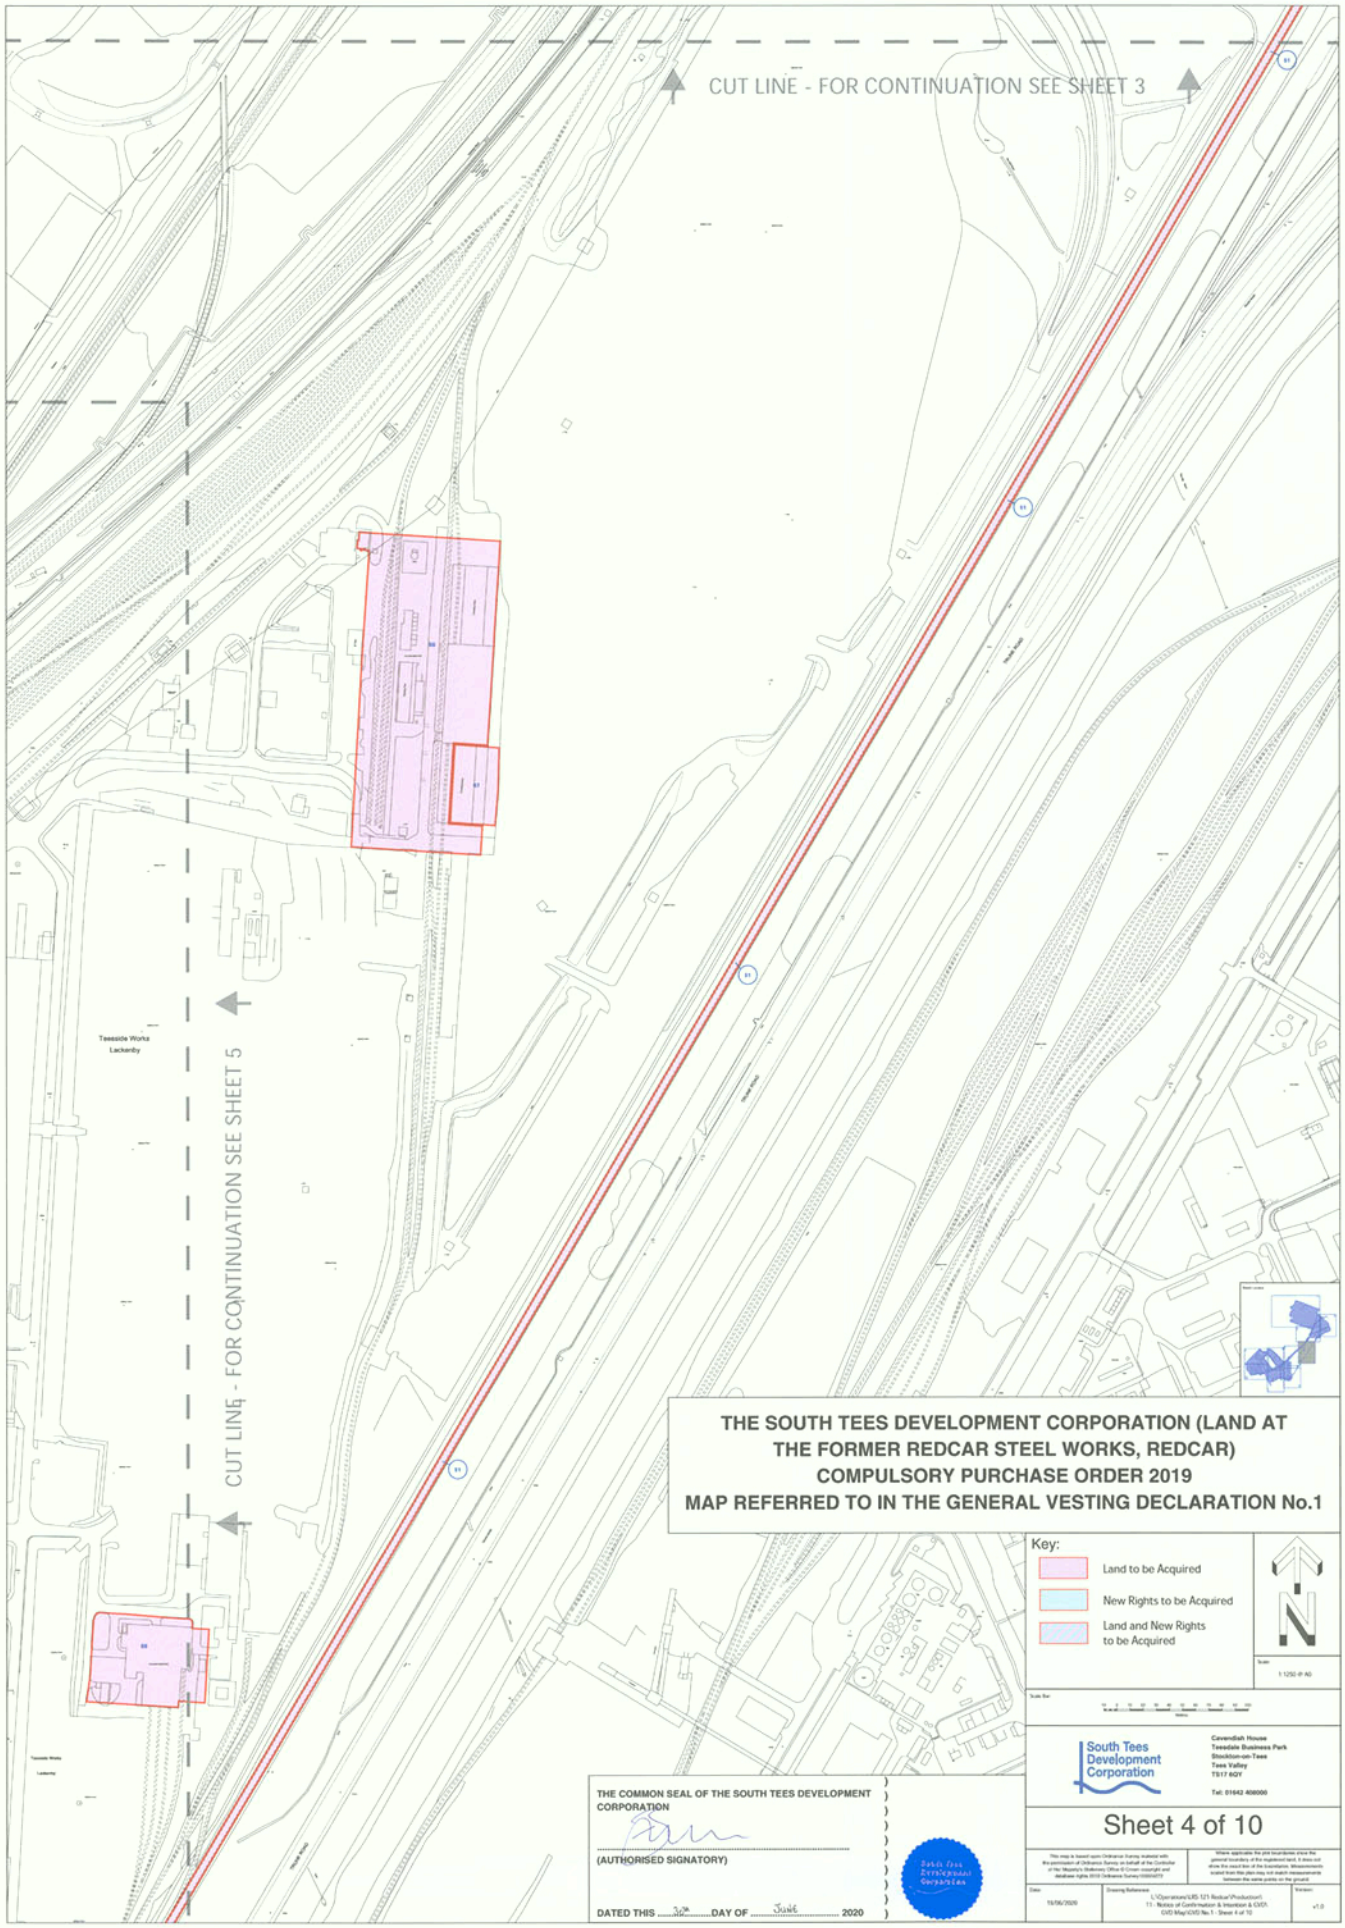

THE SOUTH TEES DEVELOPMENT CORPORATION (LAND AT THE FORMER REDCAR STEEL WORKS, REDCAR) COMPULSORY PURCHASE ORDER 2019
MAP REFERRED TO IN THE GENERAL VESTING DECLARATION No.1

Key:

- Land to be Acquired
- New Rights to be Acquired
- Land and New Rights to be Acquired

Scale: 1:1250 @ A0

Scale Bar: 0 10 20 30 40 50 60 70 80 90 100 metres

South Tees Development Corporation
Cavendish House
Teesdale Business Park
Stockton-on-Tees
Tees Valley
TS17 6QY
Tel: 01642 408000

Sheet 4 of 10

THE COMMON SEAL OF THE SOUTH TEES DEVELOPMENT CORPORATION

(AUTHORISED SIGNATORY)

DATED THIS 30th DAY OF June 2020

This map is based upon Ordnance Survey material with the permission of Ordnance Survey on behalf of the Controller of Her Majesty's Stationery Office © Crown copyright and database rights 2019 Ordnance Survey 0100042072

Where applicable the plot boundaries show the general boundary of the registered land. It does not show the exact line of the boundaries. Measurements scaled from this plan may not match measurements between the same points on the ground.

Date: 19/06/2020

Drawing Reference: L:\Operations\LRS 121 Redcar\Production\11 - Notice of Confirmation & Intention & CVD\CVD Map\CVD No.1 - Sheet 4 of 10

Version: v1.0